DITF 2024 LAYOUT PLAN

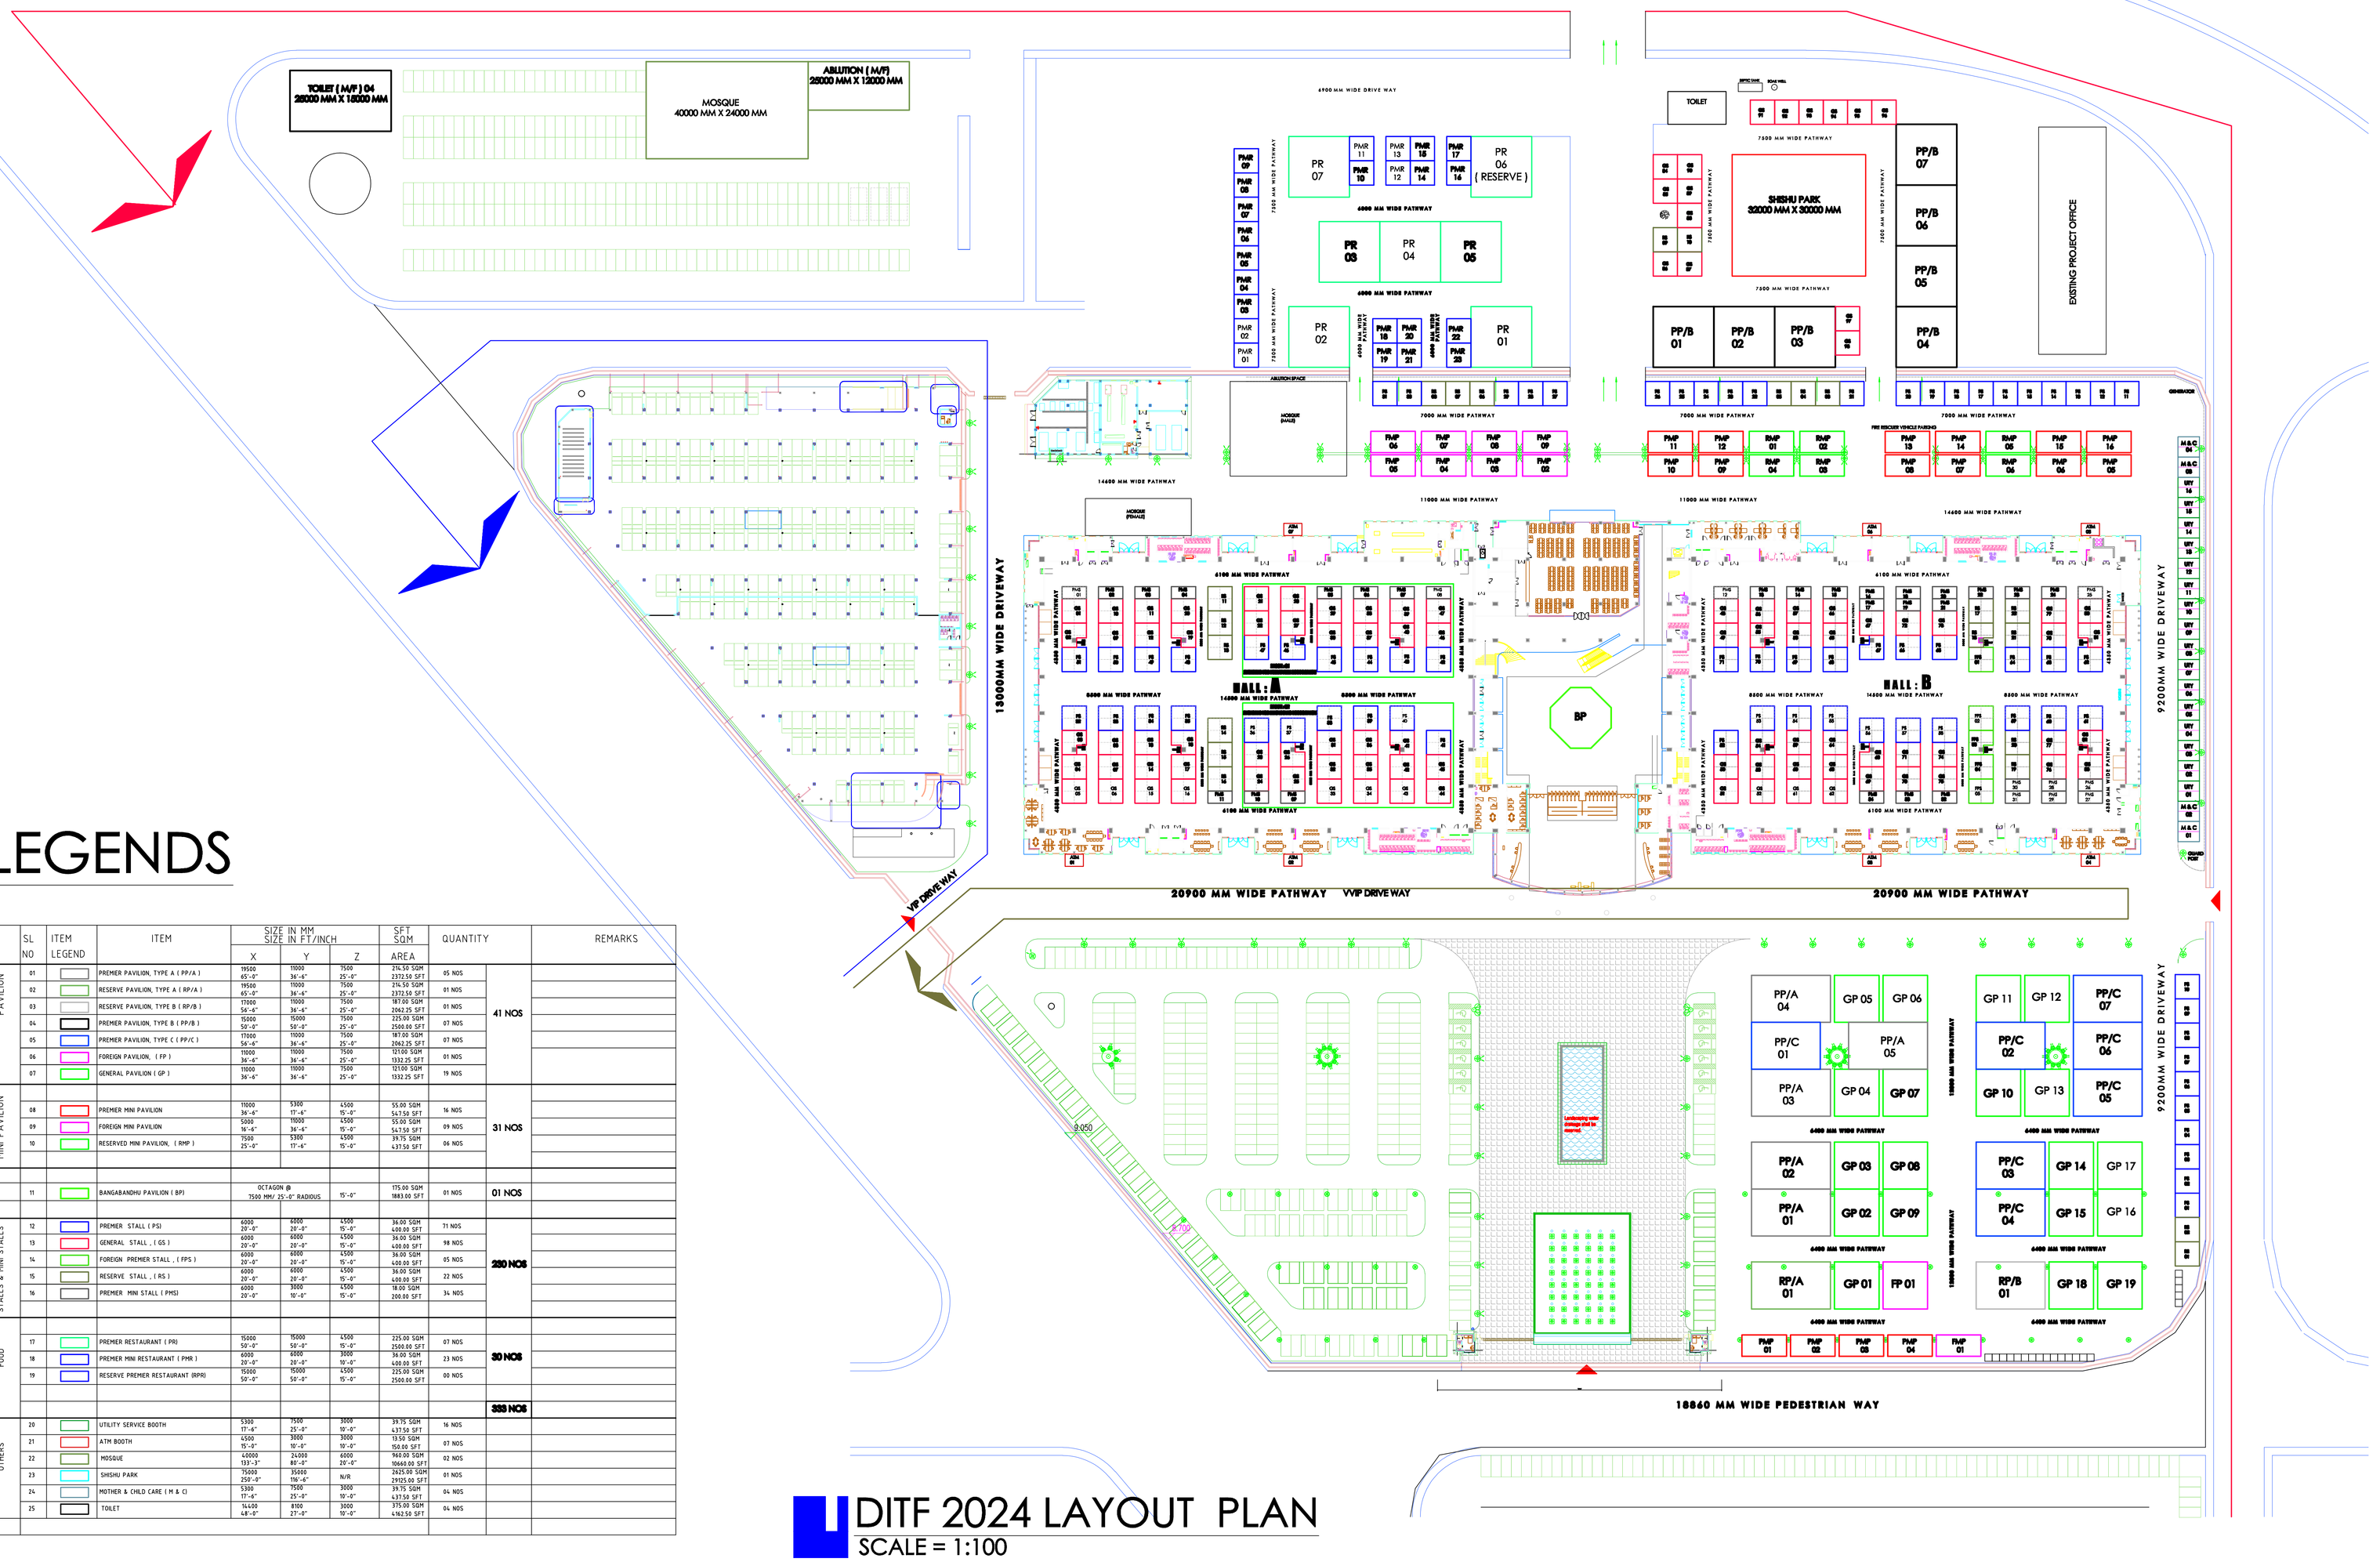

LEGENDS

	SL NO	ITEM LEGEND	ITEM	SIZE IN MM / SIZE IN FT/INCH X	Y	Z	SFT SQM AREA	QUANTITY		REMARKS
PAVILION	01		PREMIER PAVILION, TYPE A (PP/A)	19500 65'-0"	11000 36'-4"	7500 25'-0"	216.50 SQM 2372.50 SFT	05 NOS	41 NOS	
	02		RESERVE PAVILION, TYPE A (RP/A)	19500 65'-0"	11000 36'-4"	7500 25'-0"	216.50 SQM 2372.50 SFT	01 NOS		
	03		RESERVE PAVILION, TYPE B (RP/B)	17000 56'-6"	11000 36'-4"	7500 25'-0"	187.00 SQM 2062.25 SFT	01 NOS		
	04		PREMIER PAVILION, TYPE B (PP/B)	15000 50'-0"	15000 50'-0"	7500 25'-0"	225.00 SQM 2500.00 SFT	07 NOS		
	05		PREMIER PAVILION, TYPE C (PP/C)	17000 56'-6"	11000 36'-4"	7500 25'-0"	187.00 SQM 2062.25 SFT	07 NOS		
	06		FOREIGN PAVILION, (FP)	11000 36'-6"	11000 36'-4"	7500 25'-0"	121.00 SQM 1332.25 SFT	01 NOS		
	07		GENERAL PAVILION (GP)	11000 36'-6"	11000 36'-4"	7500 25'-0"	121.00 SQM 1332.25 SFT	19 NOS		
MINI PAVILION	08		PREMIER MINI PAVILION	11000 36'-6"	5300 17'-4"	4500 15'-0"	55.00 SQM 567.50 SFT	16 NOS	31 NOS	
	09		FOREIGN MINI PAVILION	5500 36'-6"	11000 36'-4"	4500 15'-0"	55.00 SQM 567.50 SFT	09 NOS		
	10		RESERVED MINI PAVILION, (RMP)	7500 25'-0"	5300 17'-6"	4500 15'-0"	39.75 SQM 437.50 SFT	06 NOS		
	11		BANGABANDHU PAVILION (BP)	OCTAGON @ 7500 MM/ 25'-0" RADIOUS		15'-0"	175.00 SQM 1883.00 SFT	01 NOS	01 NOS	
STALLS & MINI STALLS	12		PREMIER STALL (PS)	6000 20'-0"	6000 20'-0"	4500 15'-0"	36.00 SQM 600.00 SFT	71 NOS	280 NOS	
	13		GENERAL STALL , (GS)	6000 20'-0"	6000 20'-0"	4500 15'-0"	36.00 SQM 600.00 SFT	98 NOS		
	14		FOREIGN PREMIER STALL , (FPS)	6000 20'-0"	6000 20'-0"	4500 15'-0"	36.00 SQM 600.00 SFT	05 NOS		
	15		RESERVE STALL , (RS)	6000 20'-0"	6000 20'-0"	4500 15'-0"	36.00 SQM 600.00 SFT	22 NOS		
	16		PREMIER MINI STALL (PMS)	6000 20'-0"	3000 10'-0"	4500 15'-0"	18.00 SQM 200.00 SFT	34 NOS		
FOOD	17		PREMIER RESTAURANT (PR)	15000 50'-0"	15000 50'-0"	4500 15'-0"	225.00 SQM 2500.00 SFT	07 NOS	30 NOS	
	18		PREMIER MINI RESTAURANT (PMR)	6000 20'-0"	6000 30'-0"	3000 10'-0"	36.00 SQM 600.00 SFT	23 NOS		
	19		RESERVE PREMIER RESTAURANT (RPR)	15000 50'-0"	15000 50'-0"	4500 15'-0"	225.00 SQM 2500.00 SFT	00 NOS		
									383 NOS	
OTHERS	20		UTILITY SERVICE BOOTH	5300 17'-6"	7500 25'-0"	3000 10'-0"	39.75 SQM 437.50 SFT	16 NOS		
	21		ATM BOOTH	4500 15'-0"	3000 10'-0"	3000 10'-0"	13.50 SQM 150.00 SFT	07 NOS		
	22		MOSQUE	40000 133'-3"	24000 80'-0"	6000 20'-0"	960.00 SQM 10660.00 SFT	02 NOS		
	23		SHISHU PARK	75000 250'-0"	30000 98'-6"	N/A	2625.00 SQM 29325.00 SFT	01 NOS		
	24		MOTHER & CHILD CARE (M & C)	5300 17'-6"	7500 25'-0"	3000 10'-0"	39.75 SQM 437.50 SFT	04 NOS		
	25		TOILET	14400 48'-0"	8100 27'-0"	3000 10'-0"	375.00 SQM 4162.50 SFT	04 NOS		

DITF 2024 LAYOUT PLAN

SCALE = 1:100

PROJECT :

DHAKA INTERNATIONAL TRADE FAIR 2024

SITE ADDRESS: PURBACHAL

SUBMITTED TO

EXPORT PROMOTION BUREAU,
MINISTRY OF COMMERCE,
PEOPLE'S REPUBLIC OF BANGLADESH,
ADDRESS: 4TH FLOOR, TCB BHABAN,
KARWANBAZAR, DHAKA.

CONSULTANT

ARCHITECTURE TOMORROW
HOUSE NO: 730 (GROUND FLOOR),
ROAD: 10 , AVENUE 3/4,
MIRPUR DOHS, DHAKA
PHONE: +88 02 51057713,
+88 01716526915
email: zaman_arch1122@yahoo.com
saif_zaman@architecture-tomorrow.com

ACKNOWLADGEMENTS	CATEGORY
	arch

SCALE : AS SHOWN

PRINCIPAL ARCHITECT — SIGNATURE

ARCHITECT SAIF ZAMAN
IAB MEMBERSHIP NO: S-111
ASSISTANT PROFESSOR,
PhD Researcher (BUET), PGD (EUR, NETHERLANDS),
M.ARCH (BUET),B.ARCH (AUST),MIAB.
PRINCIPAL ARCHITECT,
ARCHITECTURE TOMORROW

ARCHITECT — SIGNATURE

AR. SHARMIN SULTANA
IAB MEMBERSHIP NO: S-217
LECTURER
M.ARCH (BUET),B.ARCH (BUET), MIAB.

AR. SHARMIN LACKY
B.ARCH

STRUCTURAL ENGINEER

ENGR. MD. SHIPIR ISLAM
B.Sc ENG (CIVIL), MIEB-31444

DR. MOHAMMAD ZAHID
PhD, M.Sc, B.Sc ENG (CIVIL),
ADVISOR

ELECTRICAL ENGINEER

ENGR. SANJOY KUMAR
B.Sc ENG (ELECTRICAL)

SUB ASSISTANT ARCHITECT

TUFAZZOL HOSSAIN
B.SC (CIVIL)
MEHEDI SHUVO
DIP IN ARCHITECTURE
RASEL BABU
DIP IN ARCHITECTURE

ISSUED FOR — COMMENTS / CONSTRUCTION ✓

NOTES :

THIS NOTE IS VALID FOR DRAWINGS RELATED TO THIS PROJECT:

1. PLEASE DO NOT SCALE FROM THIS DRAWING.
2. CONTRACTORS AND SUB-CONTRACTORS ARE TO VARIFY ALL DIMENSIONS AT THE SITE.
3. THE CONTRACTOR IS TO NOTIFY THE CONSULTANT ABOUT ANY DISCREPANCIES/DIFFERENCES CONTAINED IN THE DRAWING (IN RELATION TO OTHER DRAWINGS) BEFORE BOGINING WORK.

COPYRIGHT

DRAWINGS AND SPECIFICATIONS AS INSTRUMENTS OF SERVICE ARE AND SHALL REMAIN THE PROPERTY OF "DESIGN ENGINEERS AND ARCHITECTS" WHETHER THE PROJECT WHICH THEY ARE MADE IS EXECUTED OR NOT. THEY ARE NOT TO BE USED ON OTHER PROJECTS OR EXTENSIONS TO THE PROJECT EXCEPT BY WRITTEN AGREEMENT AND WITH APPROPRIATE PROFESSIONAL FEE TO THE ARCHITECTS.
[Article 7, Condition for engagement of Architects, Section-5, 5-B Rules & Regulations]

DATE	SHEET NO
16.11.2023	

FILE LOCATION :
F:\Architecture Tomorrow\Works\371. DITF 2024